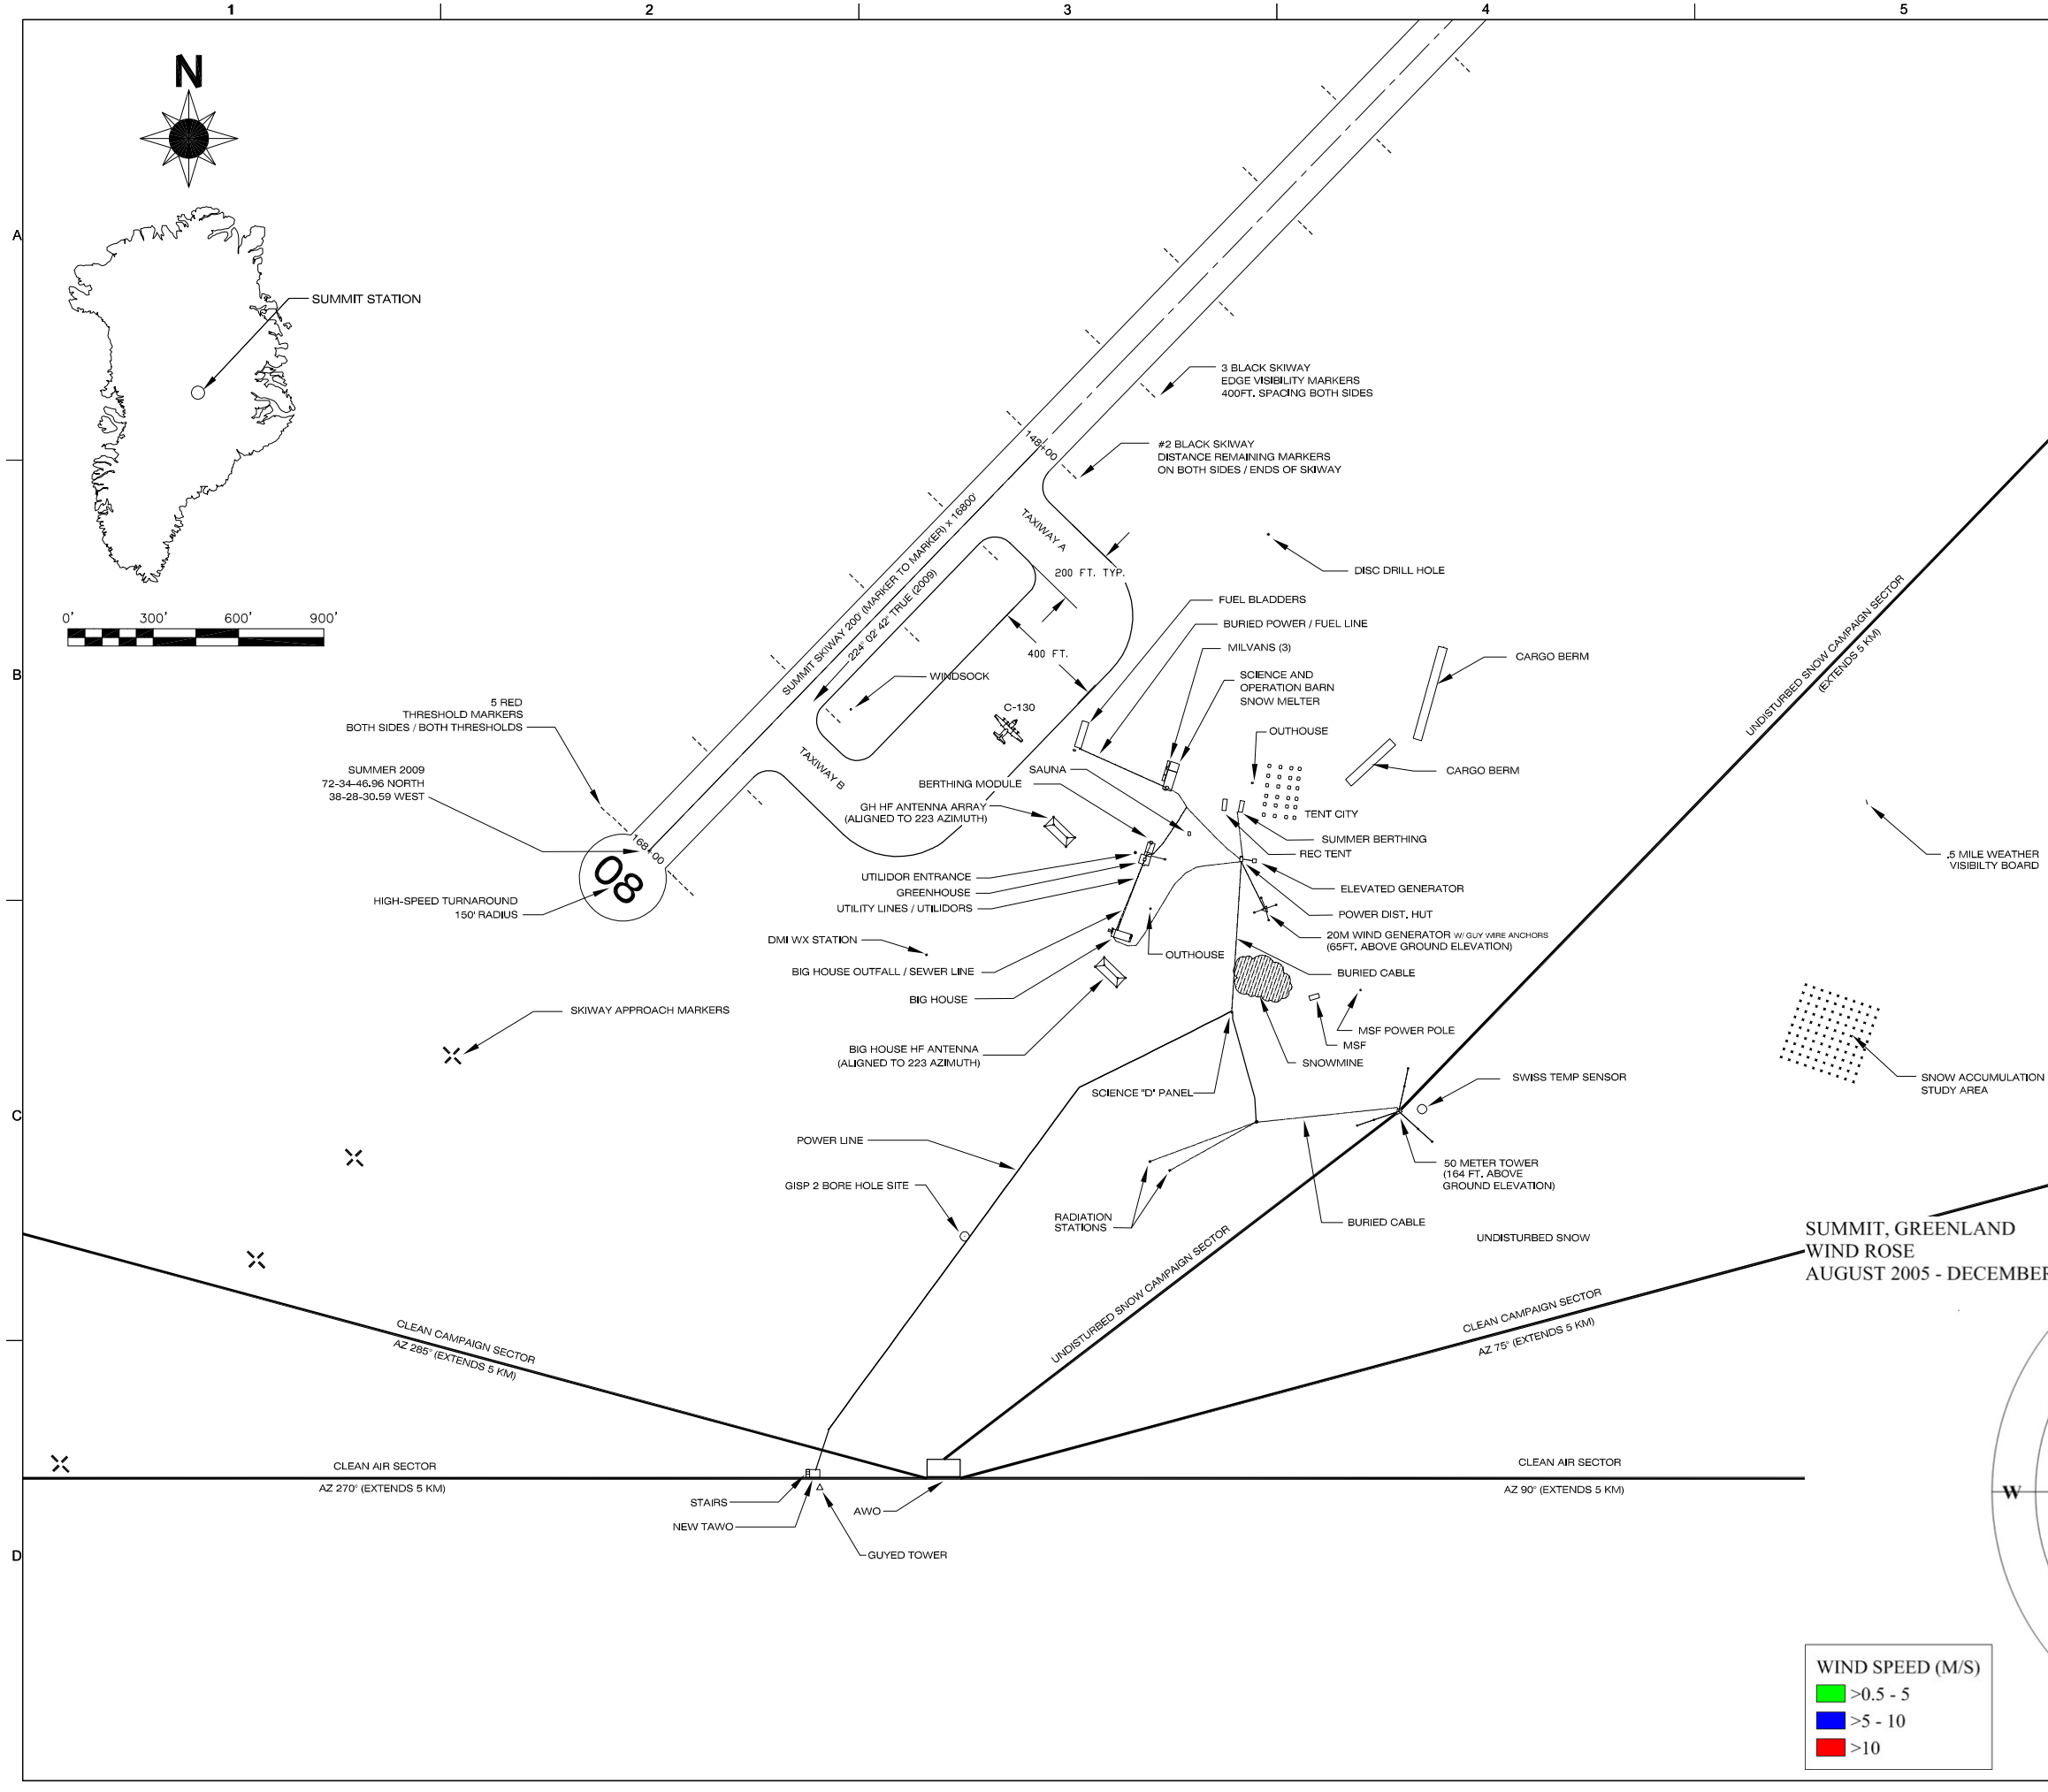

SUMMIT, GREENLAND
WIND ROSE
AUGUST 2005 - DECEMBER 2009

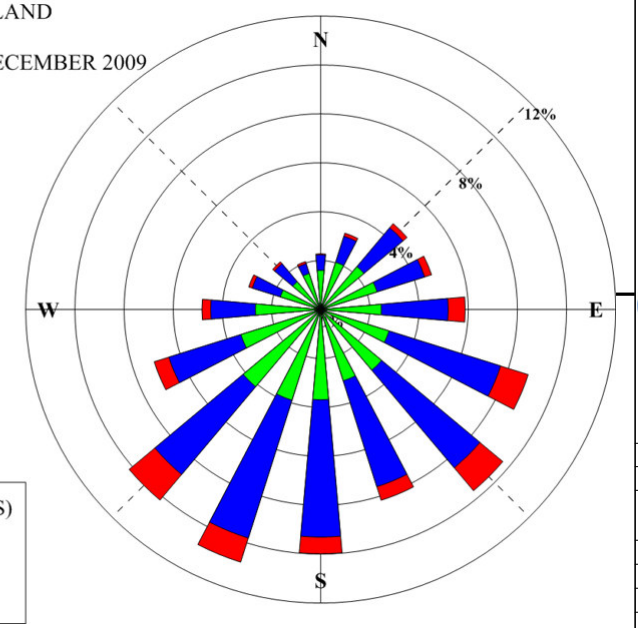

WIND SPEED (M/S)
- >0.5 - 5
- >5 - 10
- >10

NO.	DATE	DSGN	DR	CHK	APVD
3	4/11			JCS	TJS
2	6/10			JCS	SMS
1	6/09			JCS	JCS
		REVISION		BY	APVD

CH2M HILL POLAR SERVICES
9191 SOUTH JAMAICA ST.
ENGLEWOOD, CO. 80112 - 5946

NATIONAL SCIENCE FOUNDATION
OFFICE OF POLAR PROGRAMS
ARLINGTON, VIRGINIA
NSF CONTRACT ARC-0520837

CH2MHILL Polar Services

SUMMIT STATION, GREENLAND
SUMMIT STATION SITE PLAN

1" = 300'-0"
VERIFY SCALE
BAR IS ONE INCH ON ORIGINAL DRAWING,
0 1"

DATE	JUNE 2009
PROJ	367081
DWG	GSM-C-20-002
SHEET	1 OF 1

© CH2M HILL 2004. ALL RIGHTS RESERVED.
THE IDEAS AND DESIGNS INCORPORATED HEREIN, AS AN INSTRUMENT OF PROFESSIONAL SERVICE, IS THE PROPERTY OF CH2M HILL AND IS NOT TO BE USED, IN WHOLE OR IN PART, FOR ANY OTHER PROJECT WITHOUT THE WRITTEN AUTHORIZATION OF CH2M HILL.
REUSE OF DOCUMENTS:

ISSUED FOR 100% REVIEW
Apr 06, 2011 - 5:17pm by klancis - Path = R:\Drawings\Greenland\Summit\GSMC20002.dwg